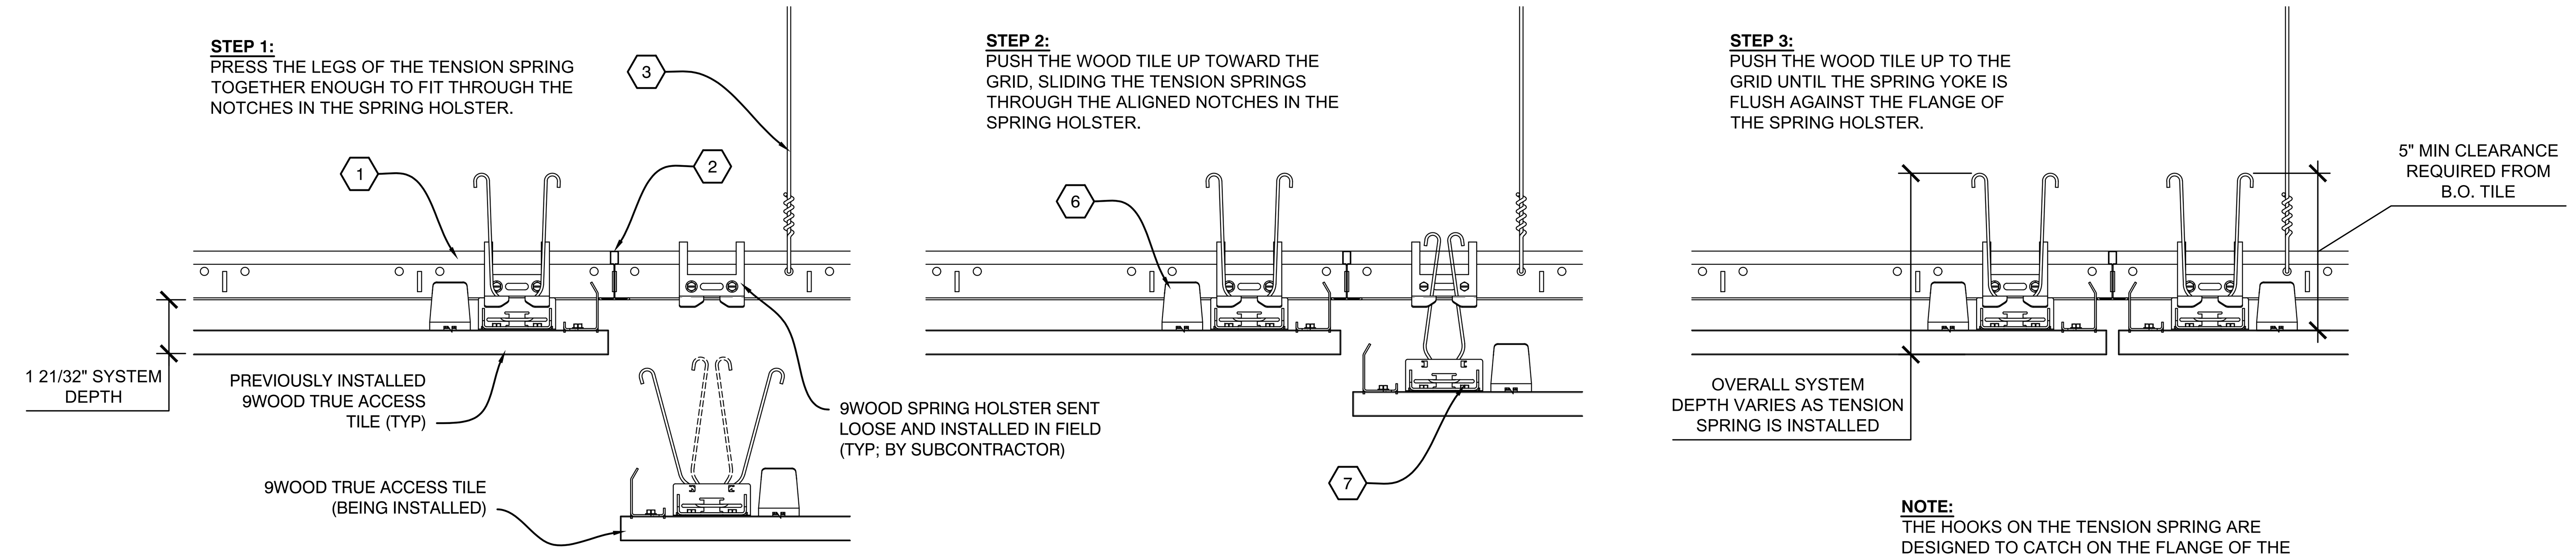

D2 INSTALLATION PROCESS - TRUE ACCESS CEILING TILE
SCALE: 1/4" = 1"

NOTE:
- 9WOOD SPRING HOLSETERS ARE SHIPPED LOOSE AND INSTALLED BY THE SUB CONTRACTOR AT EACH SPRING ASSEMBLY.

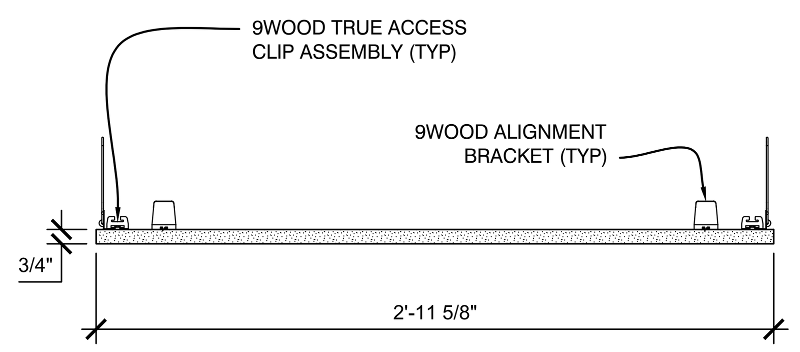

C1 SECTION - TRUE ACCESS CEILING TILE "A"
SCALE: 1" = 6"

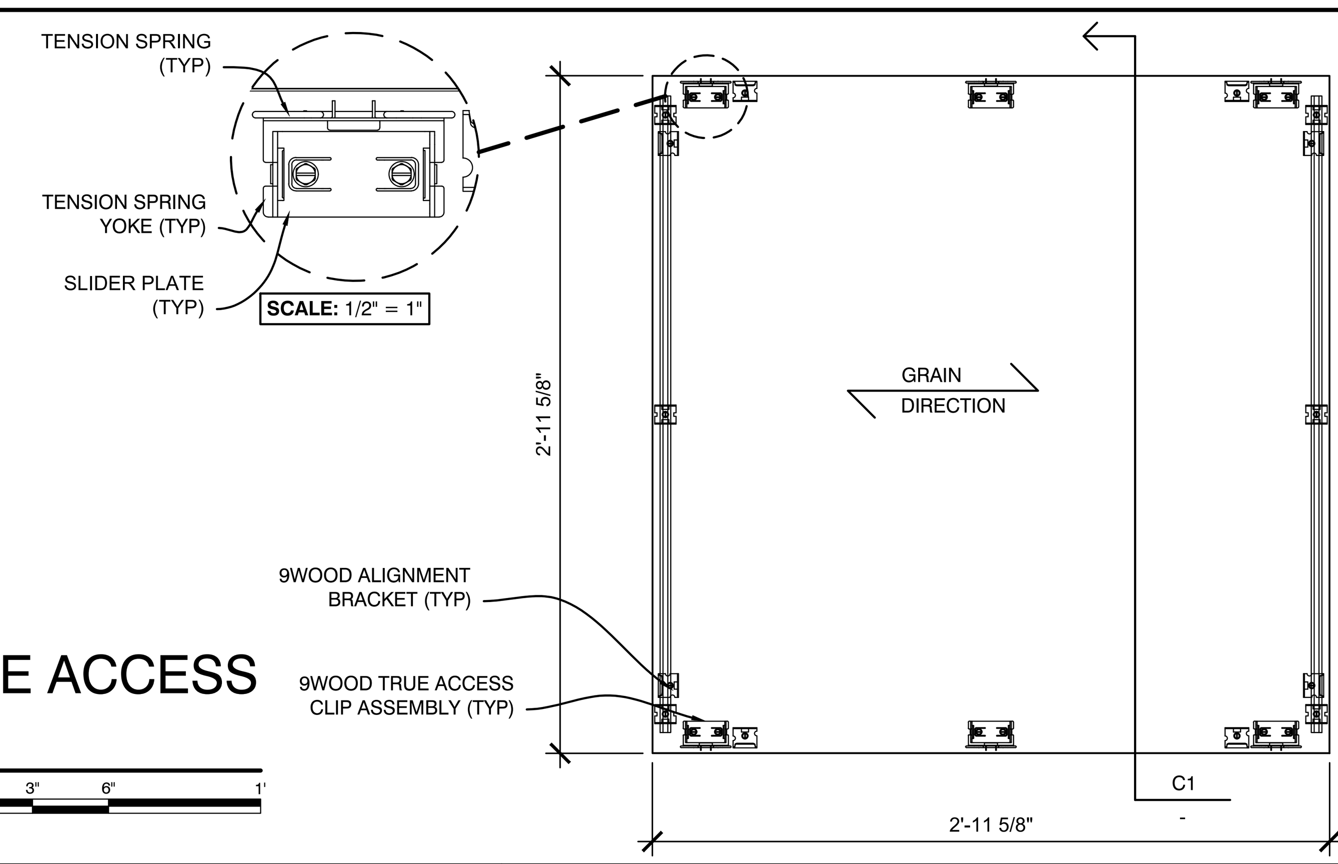

C2 PLAN VIEW - TRUE ACCESS CEILING TILE "A"
SCALE: 1" = 6"

NOTES:
- DETAIL TO BE USED WHERE APPLICABLE.
- FIXTURES TO BE INDEPENDENTLY SUPPORTED AND NOT TO BEAR ON 9WOOD CEILING SYSTEM.

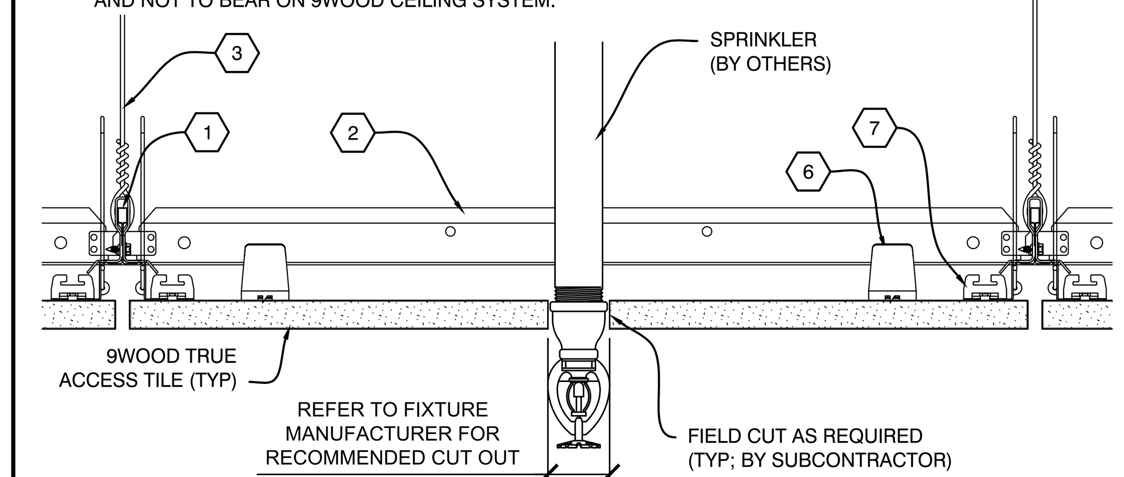

C4 SECTION - PERIMETER
SCALE: 1/4" = 1"

NOTE:
- IF FIELD CUTTING IS REQUIRED, REMOVE 9WOOD TRUE ACCESS COMPONENTS AT EDGE (OR EDGES) TO BE FIELD CUT. AFTER FIELD CUTTING APPLY MATCHING FINISH, THEN RE-INSTALL THE 9WOOD COMPONENTS

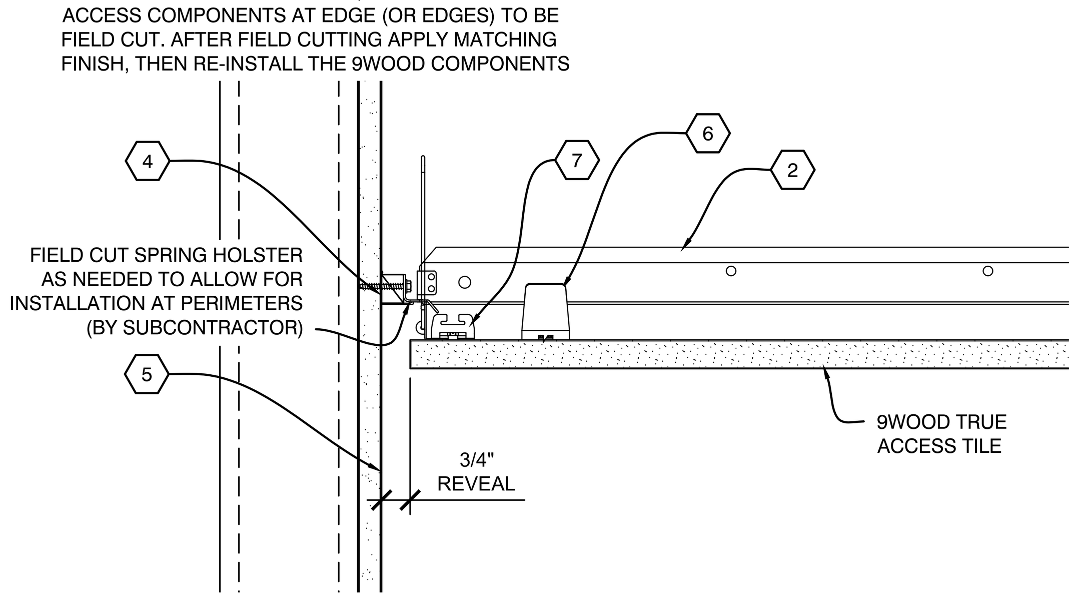

B1 SECTION - PERIMETER
SCALE: 1/4" = 1"

NOTES:
- DETAIL TO BE USED WHERE APPLICABLE.
- FIXTURES TO BE INDEPENDENTLY SUPPORTED AND NOT TO BEAR ON 9WOOD CEILING SYSTEM.

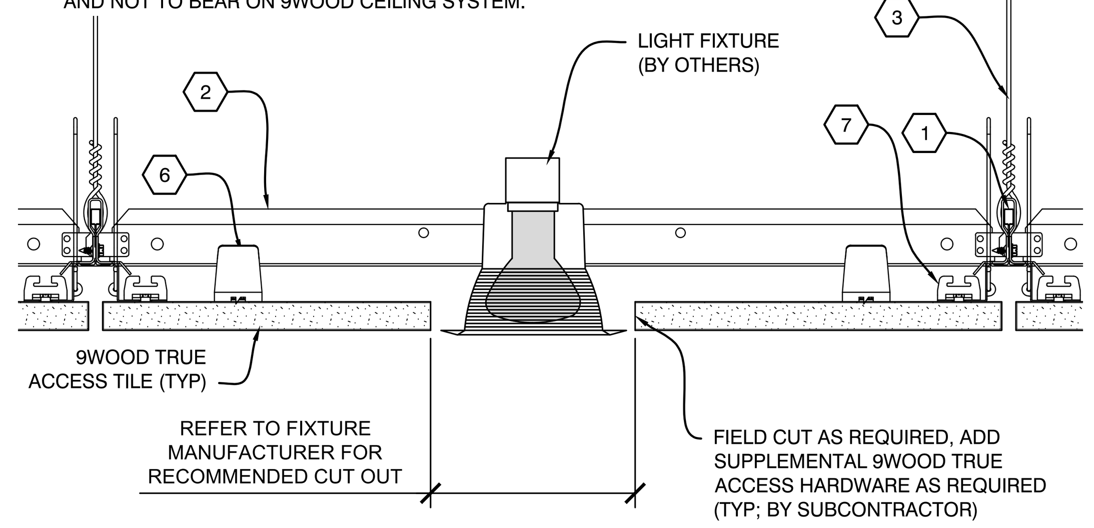

B2 SECTION - LIGHT FIXTURE
SCALE: 1/4" = 1"

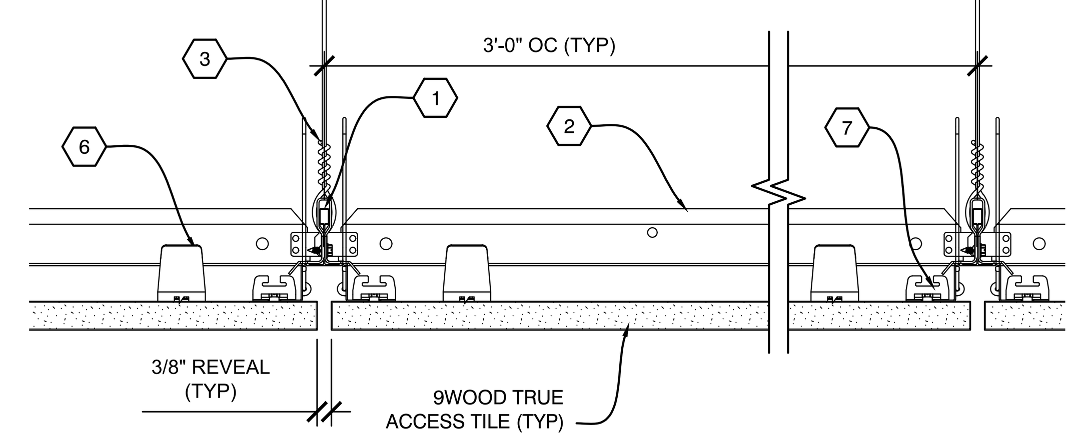

B3 SECTION - ABUTTING REVEAL
SCALE: 1/4" = 1"

NOTE:
- IF FIELD CUTTING IS REQUIRED, REMOVE 9WOOD TRUE ACCESS COMPONENTS AT EDGE (OR EDGES) TO BE FIELD CUT. AFTER FIELD CUTTING APPLY MATCHING FINISH, THEN RE-INSTALL THE 9WOOD COMPONENTS

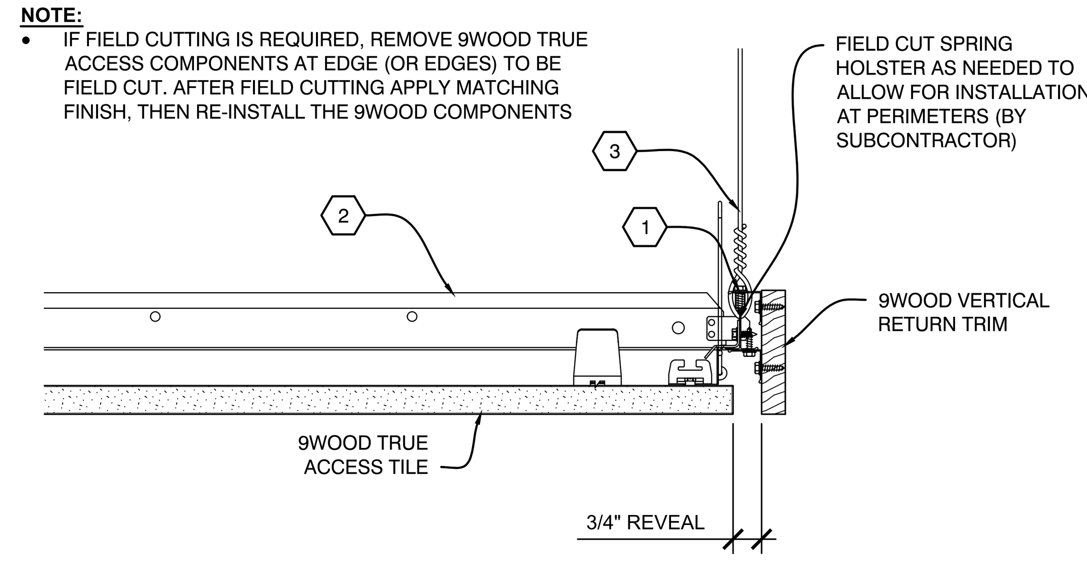

B4 SECTION - PERIMETER
SCALE: 1/4" = 1"

NOTE:
- IF FIELD CUTTING IS REQUIRED, REMOVE 9WOOD TRUE ACCESS COMPONENTS AT EDGE (OR EDGES) TO BE FIELD CUT. AFTER FIELD CUTTING APPLY MATCHING FINISH, THEN RE-INSTALL THE 9WOOD COMPONENTS

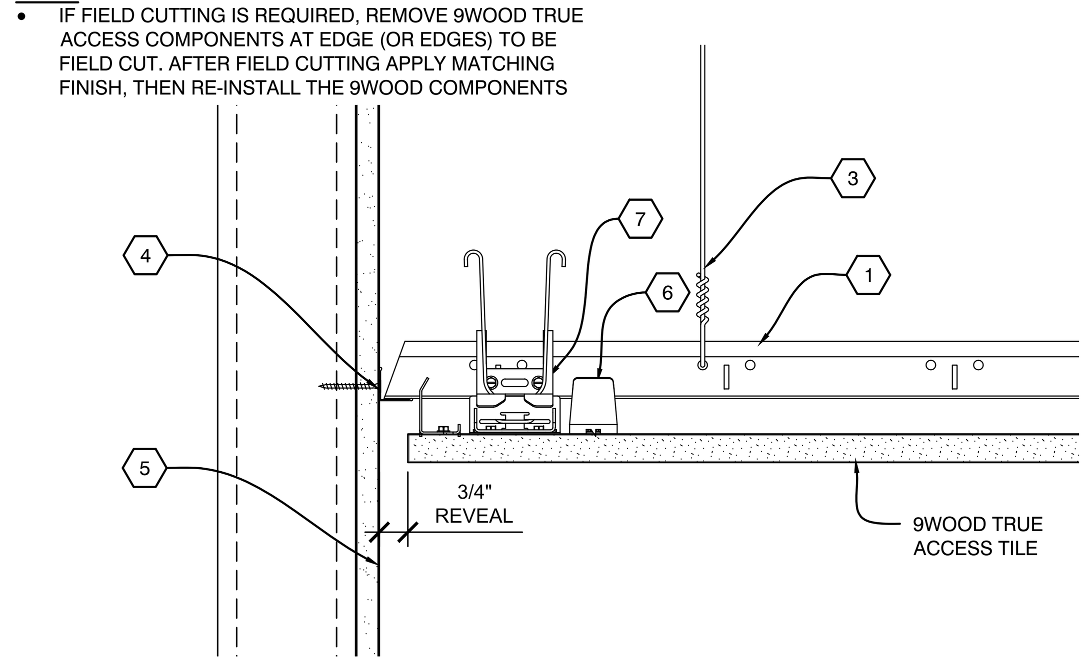

A1 SECTION - PERIMETER
SCALE: 1/4" = 1"

NOTES:
- DETAIL TO BE USED WHERE APPLICABLE.
- FIXTURES TO BE INDEPENDENTLY SUPPORTED AND NOT TO BEAR ON 9WOOD CEILING SYSTEM.

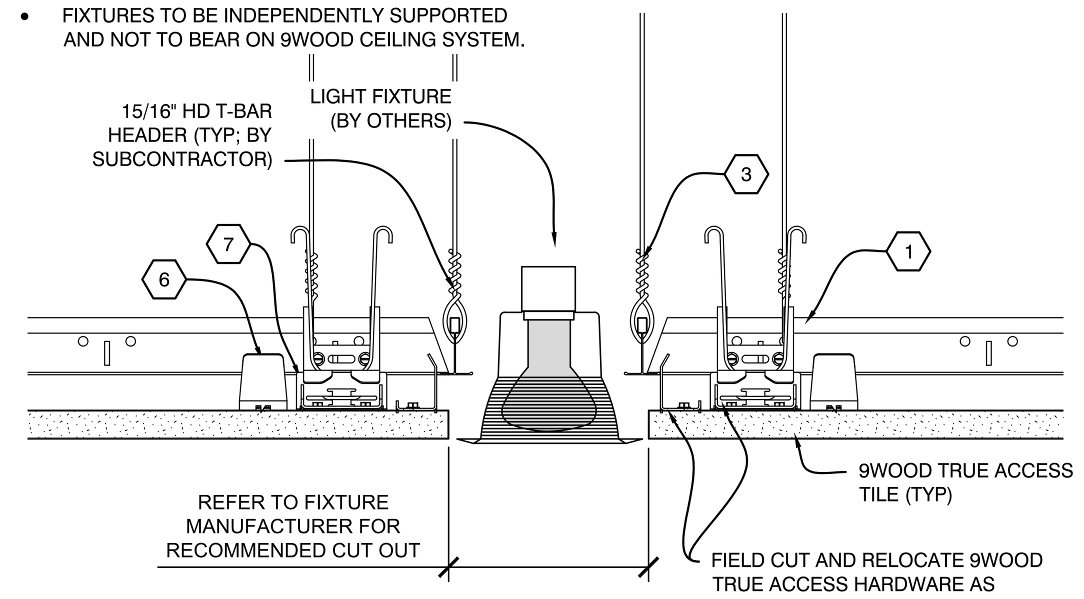

A2 SECTION - LIGHT FIXTURE
SCALE: 1/4" = 1"

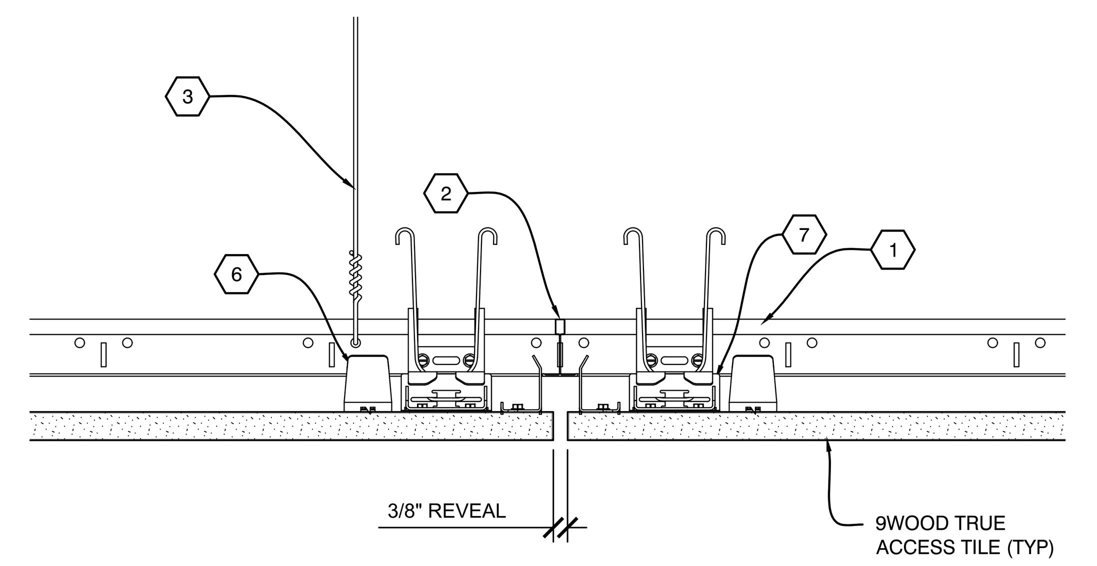

A3 SECTION - ABUTTING REVEAL
SCALE: 1/4" = 1"

NOTE:
- IF FIELD CUTTING IS REQUIRED, REMOVE 9WOOD TRUE ACCESS COMPONENTS AT EDGE (OR EDGES) TO BE FIELD CUT. AFTER FIELD CUTTING APPLY MATCHING FINISH, THEN RE-INSTALL THE 9WOOD COMPONENTS

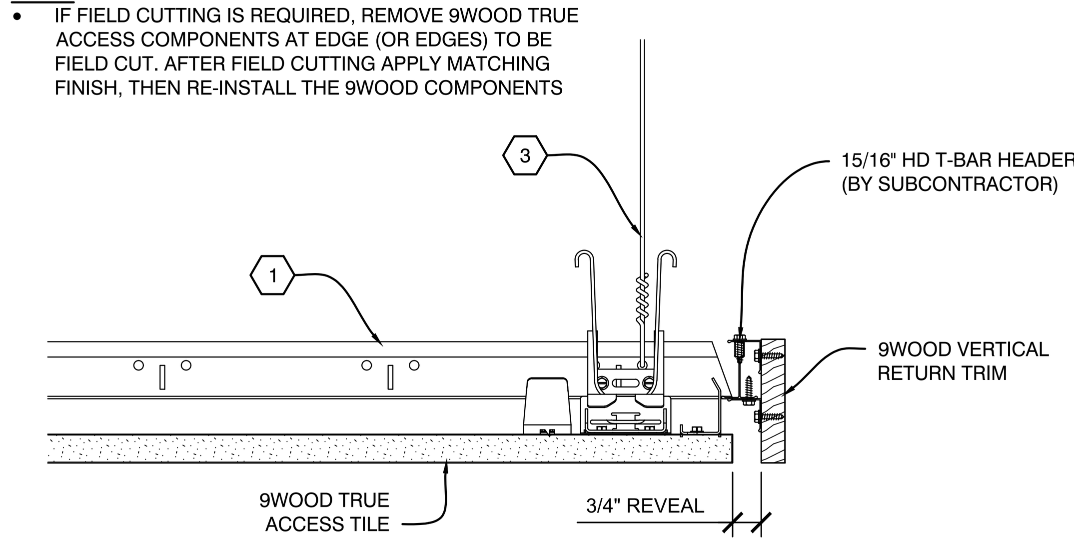

A4 SECTION - PERIMETER
SCALE: 1/4" = 1"

9WOOD
Custom made fast

999 SOUTH A STREET
SPRINGFIELD, OR 97477

TOLL-FREE 888.767.9990 FACSIMILE 888.767.9998

WWW.9WOOD.COM
ENGINEERING@9WOOD.COM

PROJECT CERTIFICATIONS: YES ☐ NO ☑

PROJECT

PROJECT NUMBER:
PROPOSAL NUMBER:

REVISION HISTORY

REV#	DATE	DESCRIPTION
10		
9		
8		
7		
6		
5		
4		
3		
2		
1		
0	12.05.25	RELEASE FOR APPROVALS

SHEET INFORMATION

DRAWING TYPE: SHOP DRAWINGS
DRAWN BY: RMG
STANDARDS REVIEW: RAC
TECHNICAL REVIEW: RAC

THIS DOCUMENT CONTAINS PROPRIETARY INFORMATION OF 9WOOD, INC.
COPYRIGHT © 2025 9WOOD, INC.
ALL RIGHTS RESERVED.

KEY NOTES

1. 15/16" HEAVY DUTY T-BAR MAIN RUNNER (TYP; BY SUBCONTRACTOR)
2. 15/16" T-BAR CROSS TEE (TYP; BY SUBCONTRACTOR)
3. HANGER WIRE (TYP; BY SUBCONTRACTOR)
4. WALL ANGLE AND APPROPRIATE INSTALLATION FASTENER (TYP; BY SUBCONTRACTOR)
5. PERIMETER CONDITION (TYP; BY OTHERS)

SHEET TITLE

SYSTEM DETAILS

Z-501
SHEET 3 OF 3