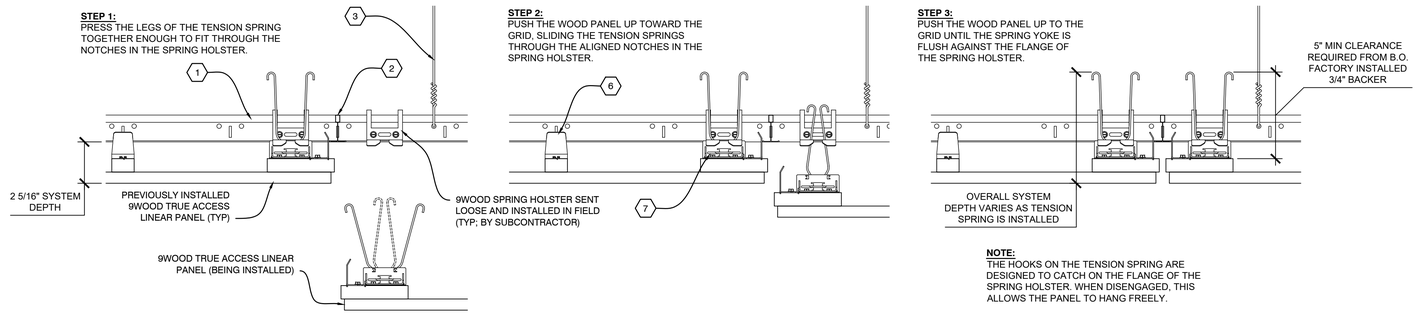

D2 INSTALLATION PROCESS - TRUE ACCESS LINEAR CEILING PANEL

SCALE: 1/4" = 1"

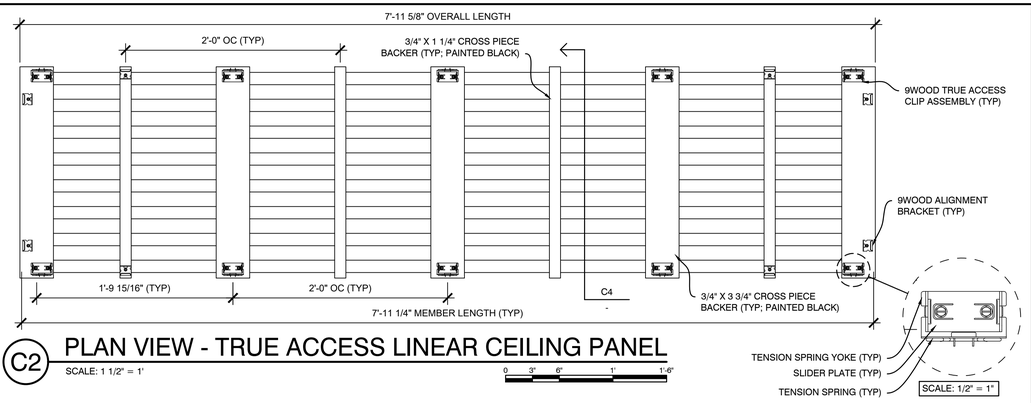

C2 PLAN VIEW - TRUE ACCESS LINEAR CEILING PANEL

SCALE: 1 1/2" = 1'

NOTE:

- 9WOOD SPRING HOLSETERS ARE SHIPPED LOOSE AND INSTALLED BY THE SUB CONTRACTOR AT EACH SPRING ASSEMBLY.

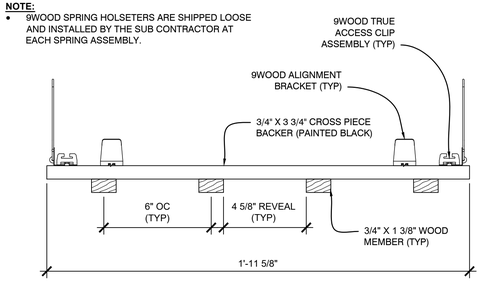

C4 SECTION - TRUE ACCESS LINEAR CEILING PANEL

SCALE: 1/4" = 1"

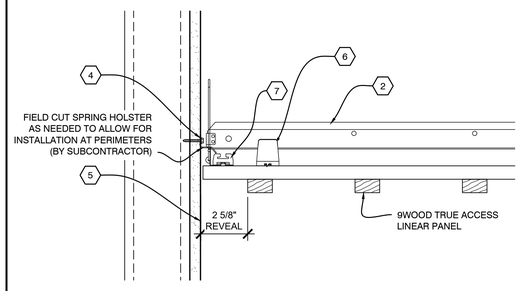

B1 SECTION - PERIMETER

SCALE: 1/4" = 1"

NOTES:

- FIXTURES TO BE INDEPENDENTLY SUPPORTED AND NOT TO BEAR ON 9WOOD CEILING SYSTEM.

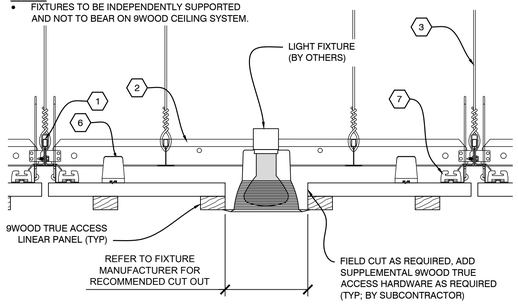

B2 SECTION - LIGHT FIXTURE

SCALE: 1/4" = 1"

NOTES:

- FIXTURES TO BE INDEPENDENTLY SUPPORTED AND NOT TO BEAR ON 9WOOD CEILING SYSTEM.

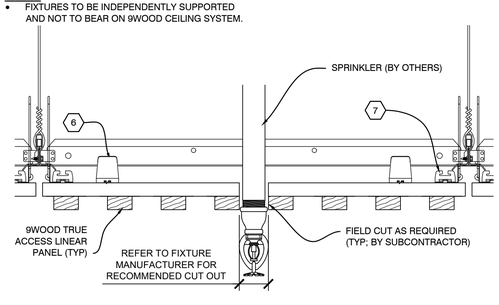

B3 SECTION - SPRINKLER

SCALE: 1/4" = 1"

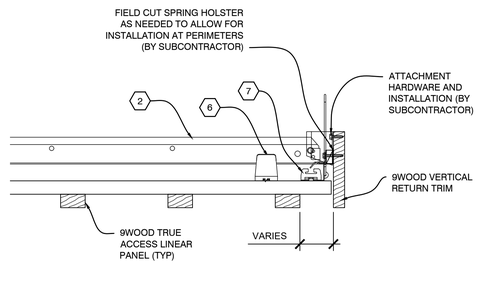

B4 SECTION - PERIMETER

SCALE: 1/4" = 1"

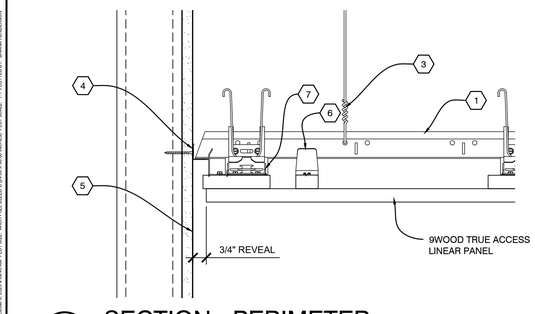

A1 SECTION - PERIMETER

SCALE: 1/4" = 1"

NOTES:

- FIXTURES TO BE INDEPENDENTLY SUPPORTED AND NOT TO BEAR ON 9WOOD CEILING SYSTEM.

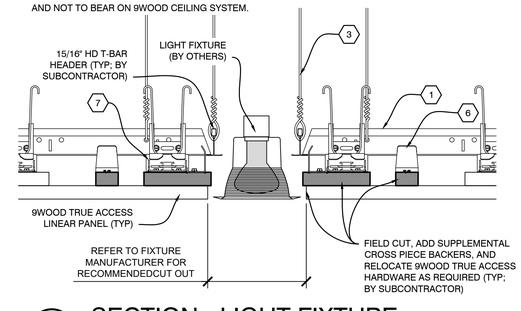

A2 SECTION - LIGHT FIXTURE

SCALE: 1/4" = 1"

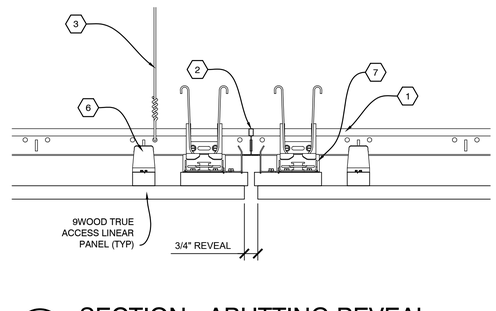

A3 SECTION - ABUTTING REVEAL

SCALE: 1/4" = 1"

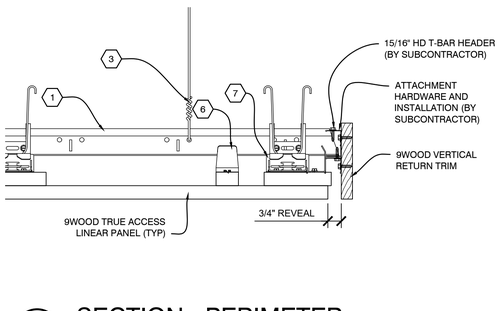

A4 SECTION - PERIMETER

SCALE: 1/4" = 1"

9WOOD
CUSTOM MADE FAST
999 SOUTH A STREET
SPRINGFIELD, OR 97477
TOLL-FREE 888.767.9990 FACSIMILE 888.767.9998
WWW.9WOOD.COM
ENGINEERING@9WOOD.COM

PROJECT CERTIFICATIONS: YES ☐ NO ☑

PROJECT

PROJECT NUMBER:

PROPOSAL NUMBER:

REVISION HISTORY

REV#	DATE	DESCRIPTION
10		
9		
8		
7		
6		
5		
4		
3		
2		
1		
0	10.06.25	RELEASE FOR APPROVALS

SHEET INFORMATION

DRAWING TYPE: SHOP DRAWINGS
DRAWN BY: BLH
STANDARDS REVIEW: RAC
TECHNICAL REVIEW: RAC

THIS DOCUMENT CONTAINS PROPRIETARY INFORMATION OF 9WOOD, INC.
COPYRIGHT © 2025 9WOOD, INC.
ALL RIGHTS RESERVED.

KEY NOTES

1. 15/16" HEAVY DUTY T-BAR MAIN RUNNER (TYP; BY SUBCONTRACTOR)
2. 15/16" T-BAR CROSS TEE (TYP; BY SUBCONTRACTOR)
3. HANGER WIRE (TYP; BY SUBCONTRACTOR)
4. WALL ANGLE AND APPROPRIATE INSTALLATION FASTENER (TYP; BY SUBCONTRACTOR)
5. PERIMETER CONDITION (TYP; BY OTHERS)
6. 9WOOD ALIGNMENT BRACKET (TYP; FACTORY INSTALLED)
7. 9WOOD TRUE ACCESS CLIP ASSEMBLY (TYP; FACTORY INSTALLED)

SHEET TITLE

SYSTEM DETAILS

Z-501

SHEET 3 OF 3

PATH AND FILENAME: ...\9WOOD LOCAL FILES\MARS BRANDS\4. PRODUCTS_CUSTOMER VIEW\3 TEMPLATE_SHOP DRAWINGS\SHOP TRUE ACCESS PANELS\2025\PLANS\2025 TRUE ACCESS PANELS SHOP DRAWINGS R3.DWG
PLOTTED: Monday, October 6, 2025 08:44 AM BY BRIAN HANCOCK SCALE: 1:1 ON 36" X 24" SHEETS; 1:2 ON 18" X 12" SHEETS